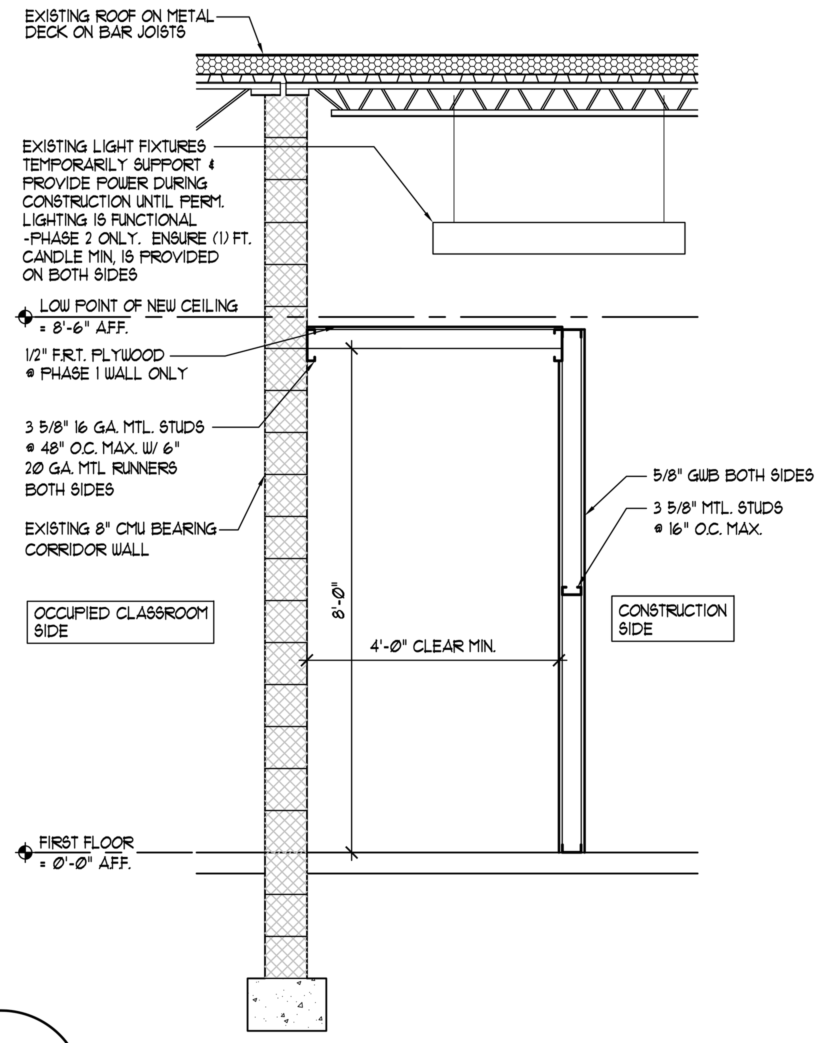

3 WALL SECTION @ CONSTRUCTION BARRIER WALL

A-0.1G | A-0.1G SCALE: 1/2" = 1'-0"

GENERAL NOTE:

1. PROVIDE TEMPORARY EMERGENCY EGRESS LIGHTING ALONG EGRESS PATHS CREATED BY CONSTRUCTION BARRIER WITH 1 FOOT-CANDLE MIN.
2. ALL WORK ABOVE EGRESS PATHS AND CONSTRUCTION BARRIERS IS TO BE PERFORMED DURING NON-CLASS HOURS.

DENOTES AREAS NOT TO BE RENOVATED EXCEPT INSTALLATION OF NEW SPRINKLER SYSTEM

TEMPORARY EGRESS PATHS

TEMPORARY EXIST SIGNS

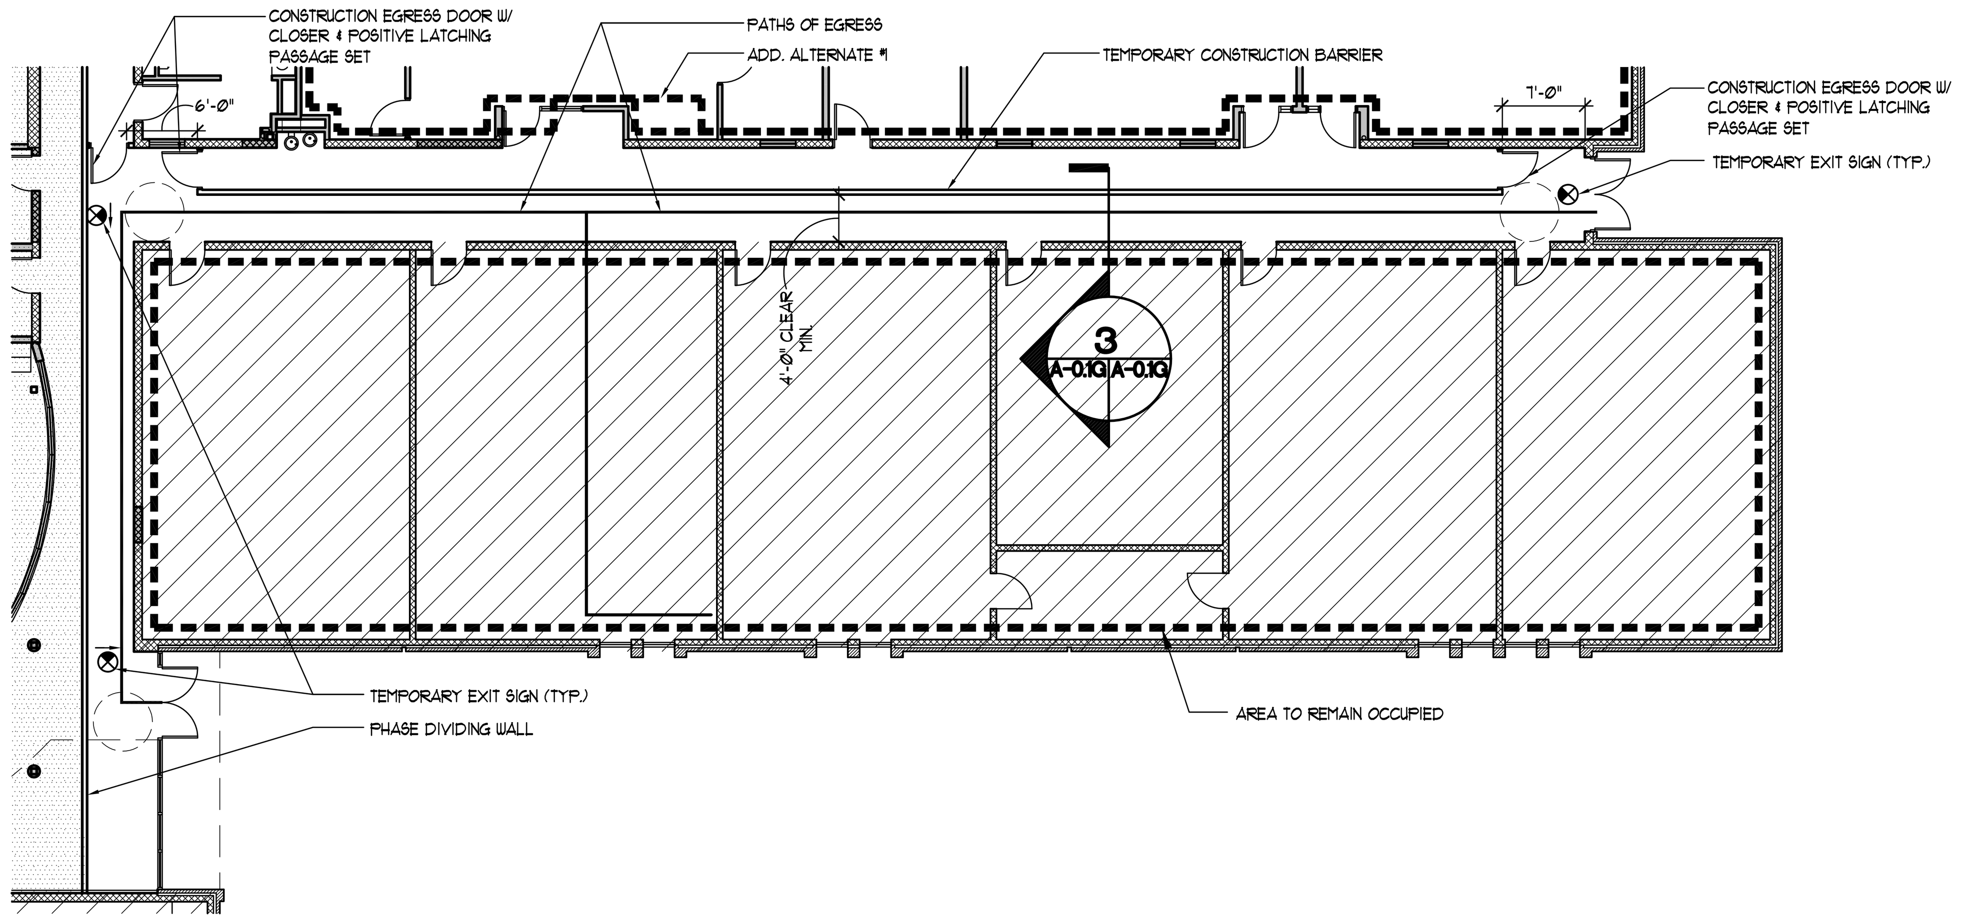

1 ENLARGED PHASE 2 PLAN @ TEMPORARY BARRIER WALL

A-0G | A-0.1G SCALE: 3/32" = 1'-0"

SCALE: 3/32"=1'-0" (0 1 5 10 20 30)

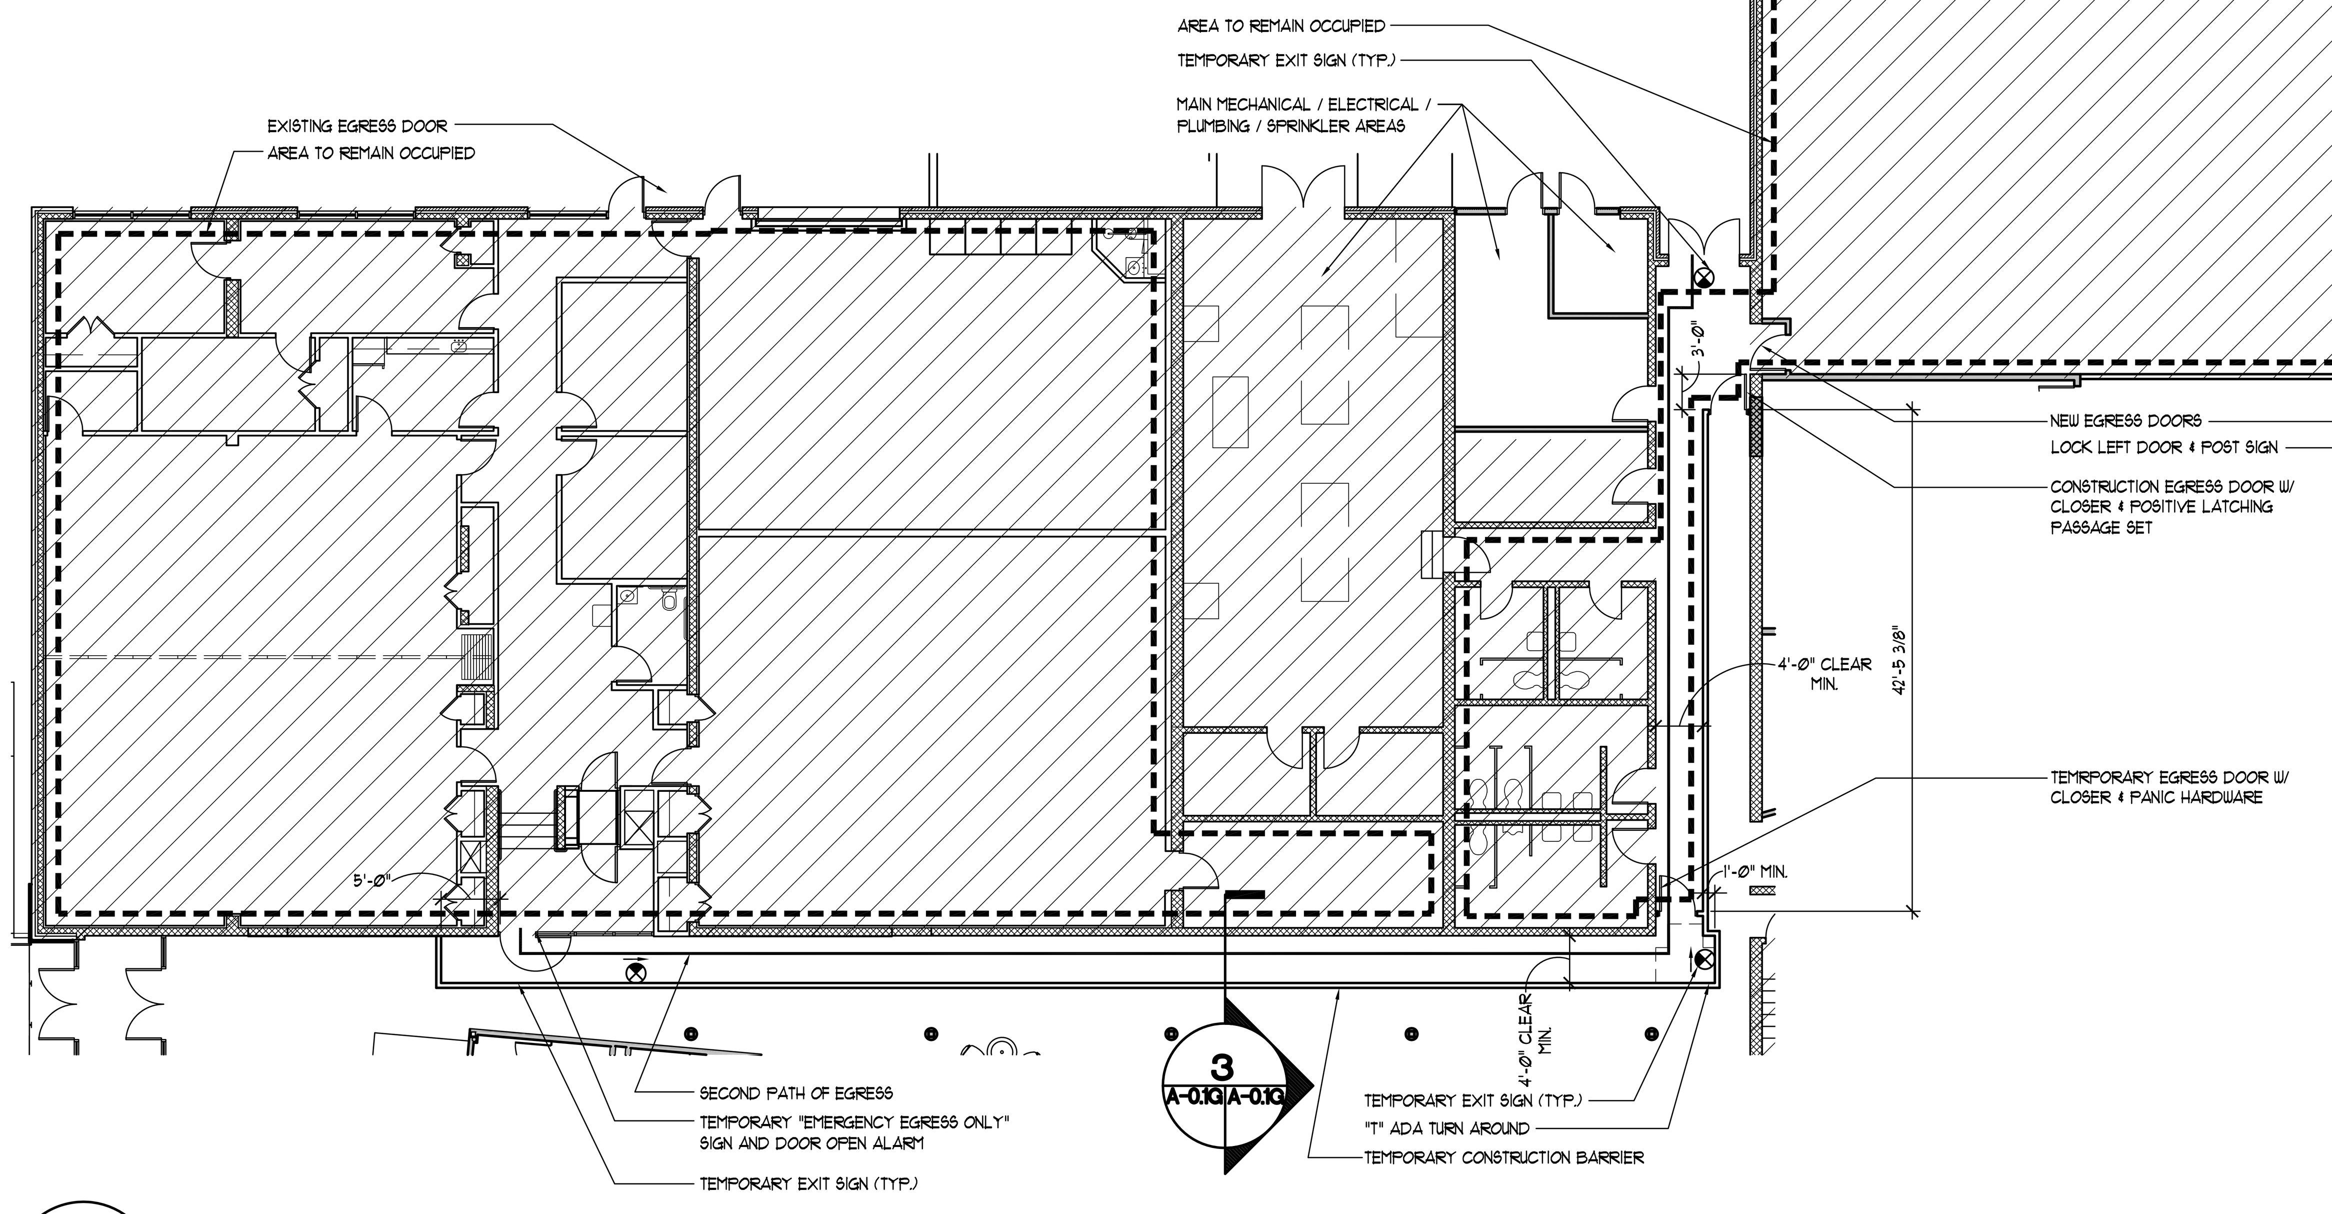

1 ENLARGED PHASE 1 PLAN @ TEMPORARY BARRIER WALL

A-0G | A-0.1G SCALE: 3/32" = 1'-0"

SCALE: 3/32"=1'-0" (0 1 5 10 20 30)

nbj ARCHITECTURE
A Professional Limited Company
GROVE PARK SQUARE
11537-B NUCKOLS ROAD
Glen Allen, Virginia 23059
(804) 273-9811 fax: (804) 273-9843

RAPPAHANNOCK COMMUNITY COLLEGE
CAMPUS RENOVATIONS
WARSAW + GLENNS, VIRGINIA
PC: 260-17712

TEMPORARY CONSTRUCTION BARRIER PHASING PLANS WARSAW CAMPUS

Date: JANUARY 13, 2010

REVISIONS	
NO.	DATE
2	REV. WORK 3/3/2010

COMMONWEALTH OF VIRGINIA
STEPHEN FLOYD CYBULSKI
Lic.NO.013047
ARCHITECT

Sheet A-0.1W
File Number RCC-A0.1W-PHASE